DEDDF RHEOLI TRAFNIDIAETH Y FFYRDD 1984 - ADRAN 14(2) WEDI EI GYWIRO GAN Y DDEDDF TRAFNIDIAETH FFORDD (CYFYNGIADAU DROS DRO) 1991

CYNGOR GWYNEDD – CAU'R FFORDD DDI-DDOSBARTH A ADWAENIR FEL FFORDD CWT GLAS, DYFFRYN ARDUDWY

GWAHARDDIAD TRAFNIDIAETH TRWODD DROS DRO

Mae Cyngor Gwynedd **DRWY HYN YN RHOI RHYBUDD** ni chaiff unrhyw berson, o 00:01 ar y 26ain dydd o Fai, 2022, beri i unrhyw gerbyd fynd mewn unrhyw gyfeiriad ar hyd y darn hwnnw o'r Ffordd Ddi-Ddosbarth a adwaenir fel Ffordd Cwt Glas, Dyffryn Ardudwy o bwynt ger ei gyffordd gyda'r Brif Heol, Dyffryn Ardudwy (Ffordd yr A496) gan deithio mewn cyfeiriad gorllewinol am bellter o oddeutu 60 metr.

Y ffordd arall yw dilyn Ffordd Cwt Glas, mewn cyfeiriad gogledd orllewinol hyd at ei gyffordd gyda Ffordd Glanrhos ac yna troi i'r chwith. Dilyn y ffordd ymlaen mewn cyfeiriad deheuol gan droi i'r chwith ar y groesffordd cyn Rhes Glanrhos ac yna ymlaen mewn cyfeiriad dwyreiniol, heibio Coed Isaf a Plas Bach, Ffordd Glanrhos hyd at ei gyffordd gyda Ffordd yr A496 ac yna troi i'r chwith. Dilyn y Brif Heol ymlaen mewn cyfeiriad gogleddol yn ôl tuag at y caead ac i'r gwrthwyneb i drafnidiaeth sydd yn teithio o'r cyfeiriad arall.

Mae angen y gwaharddiad ar sail iechyd a diogelwch i'r cyhoedd ac er galluogi i Beirianwyr BT Openreach allu cael mynediad diogel i rwydwaith uwchben er galluogi atgyweirio cebl diffygiol er mwyn atgyweirio gwasanaeth i gwsmer cyfagos.

Disgwylir y gellir cwblhau'r gwaith o fewn 2 ddiwrnod ond nid hwy na 3 diwrnod.

DYDDIEDIG :- 18fed o Fai, 2022.

Dafydd Wyn Williams
Pennaeth Amgylchedd
Gwasanaeth Trafnidiaeth a Chefn Gwlad

Adran Amgylchedd
Cyngor Gwynedd
Swyddfa'r Cyngor
CAERNARFON
LL55 1SH

Am wybodaeth bellach ynglŷn â'r gwaith, ffoniwch Sunbelt Rentals ar 03700 500792.

Am wybodaeth bellach ynglŷn â'r gorchymyn, ffoniwch Gwasanaeth Trafnidiaeth a Chefn Gwlad ar *(01766) 771000*

ROAD TRAFFIC REGULATION ACT 1984 SECTION 14(2)
AS AMENDED BY THE ROAD TRAFFIC
(TEMPORARY RESTRICTIONS) ACT 1991

GWYNEDD COUNCIL – CLOSURE OF THE UNCLASSIFIED ROAD KNOWN AS FFORDD CWT GLAS, DYFFRYN ARDUDWY

TEMPORARY PROHIBITION OF THROUGH TRAFFIC

Gwynedd Council **HEREBY GIVE NOTICE** that from 00:01 hrs on the 26th day of May, 2022, no person shall cause any vehicle to proceed in either direction along that length of Unclassified Road known as Ffordd Cwt Glas, Dyffryn Ardudwy from a point near to its junction with the High Street, Dyffryn Ardudwy (the A496 Road), travelling in a westerly direction for a distance of approximately 60 metres.

The alternative route is to follow Ffordd Cwt Glas in a north westerly direction up to its junction with Ffordd Glanrhos and then turn left. Follow the road in a southerly direction, turning left at its crossroads before Glanrhos Terrace and then onwards in an easterly direction, passing Coed Isaf and Plas Bach, Ffordd Glanrhos up to its junction with the A496 Road and then turn left. Proceed along the High Street in a northerly direction back towards the closure and vice versa for vehicles travelling in the opposite direction.

The closure is necessary on health and safety grounds to the public and to enable BT Openreach Engineers to gain safe access to overhead network cables to renew and restore a nearby customer's out of service.

It is anticipated that the work will be completed within 2 days but will not exceed 3 days.

DATED :- 18th May, 2022.

Dafydd Williams.

Dafydd Wyn Williams
Head of Environment
Transportation and Countryside Service

Environment Department
Cyngor Gwynedd
Swyddfa'r Cyngor
CAERNARFON
LL55 1SH

For further information regarding the work please telephone Sunbelt Rentals on 03700 500792.

For further information regarding the order please telephone the Transportation and Countryside Service on (01766) 771000.

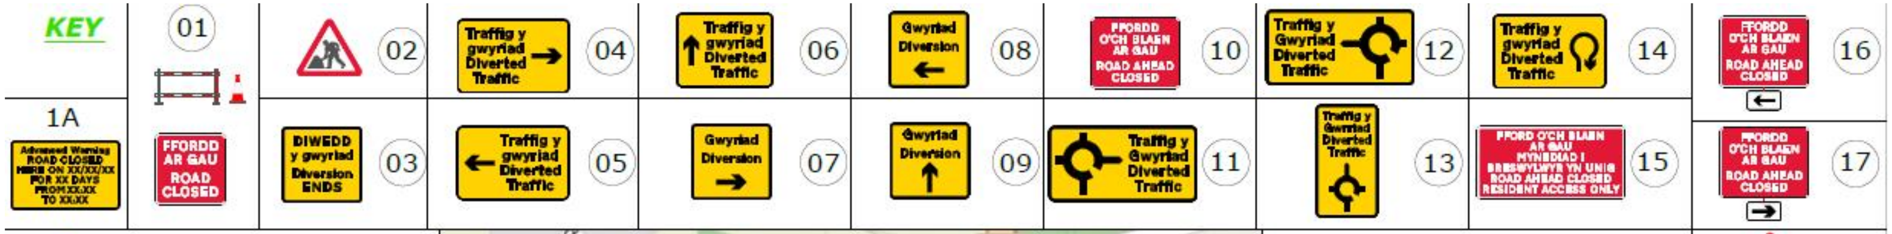

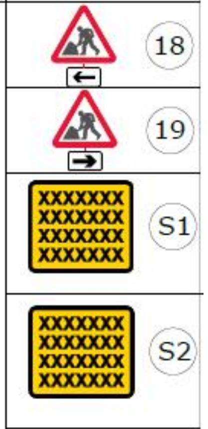

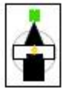

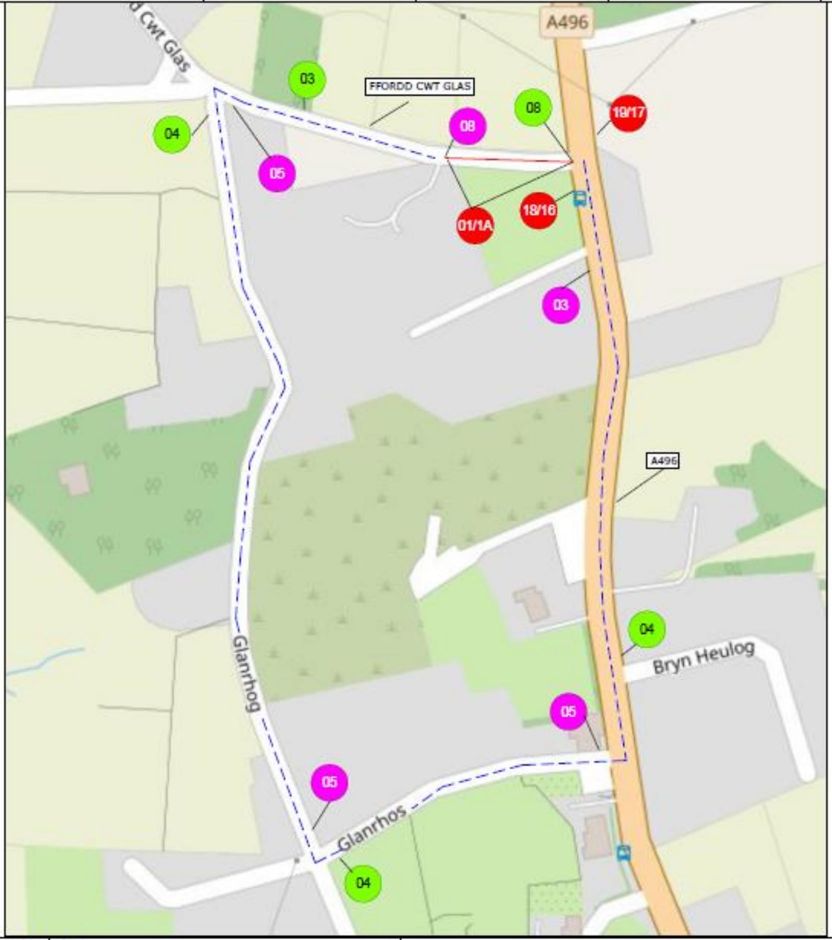

ROAD CLOSURE

DIVERSION ROUTE

03 CLOCKWISE ROUTE

03 ANTI-CLOCKWISE ROUTE

ROAD CLOSURE LENGTH	84 METRES
ROAD CLOSURE WIDTH	4.5 METRES

Contract No	219-S004712	Client: OPENREACH	
Date	21/02/2022	Site Location / Drawing Title	
Drawn by	RAS/802	FROM OPPOSITE TYN Y COED HIGH	
Approved By	219	STREET TO O/S BRYNTIRION	
Purpose of works	TELECOM WORKS	FFORDD PANTEINION DYFFRYN	
Version Number	01	ARDUDWY LL44 2DB	
Amended By	XXXXXXXXX		
Amendment Date	xx/xx/xxxx	Scale	NOT TO SCALE
Sheet No	1 of 3	OS Licence No	0000000000000

Note

1. All equipment shall be approved and shall comply with the Department Of Transport specification MCE0111. This drawing does not show the normal road works signage that will be required as per Chapter 8.
2. All signs to be in accordance with TSGRD 2002 and to minimum class retroflective.
3. Minimum height of lettering to be 60mm and sign boards to be 1000mm (750mm where appropriate).

TO BE INSTALLED AT CLOSURE POINTS

The information in this drawing may not be copied or used by third parties without written consent from Sunbelt Rentals ltd (Traffic Management).

This layout is for installation by NRSWA, Lantra 12A,12B,12C,12D qualified persons.

All works shall be in accordance with Safety at Street Works and Road Works, A Code of Practice 2013 & Chapter 8

THIS DOCUMENT IS UNCONTROLLED WHEN PRINTED

The electronic version of this document is the approved and most current. Any printed version is uncontrolled and may not be current.

DETAIL AL (AL)

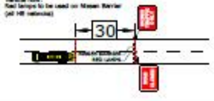

SUNBELT RENTALS

Sunbelt Rentals UK (Traffic Management)
Kemble Airfield Enterprise Park,Cirencester Road,
Kemble GL7 6BQ
Telephone: 0370 050 0792